


SLAB S3 & S4: PLAN LAYOUT

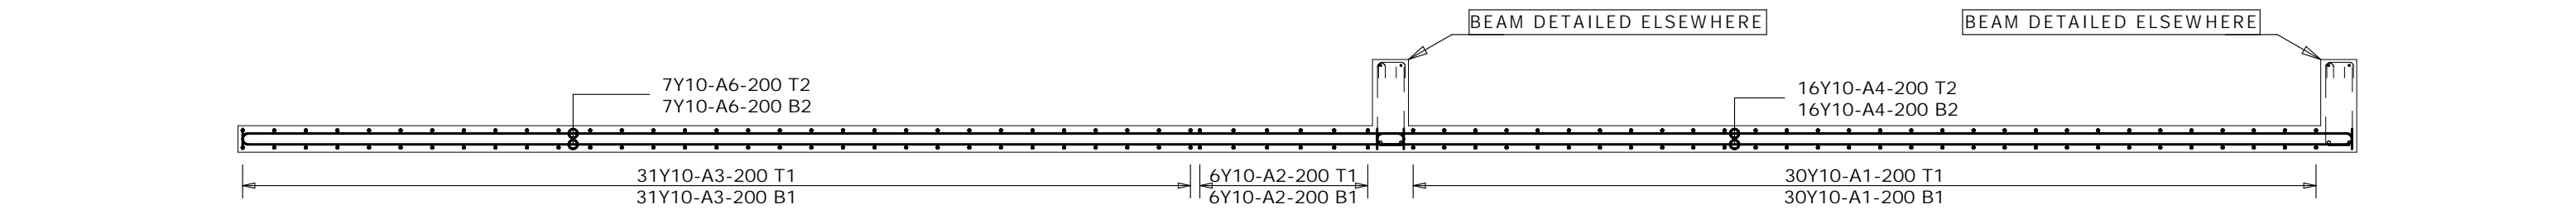

SECTION A-A

NOTES:
COVER: 30 mm
CONCRETE CLASS: C30/19

Refer Bending Schedule	A7-GS-300-03	Ref Dwg	0367S-A7-100-05
Block D, Ground Floor Bondev Office Park C/O Wierda Road and Willem Botha Ave Eldoraigne, Centurion Tel: +27 12 6580423 GREENE consulting engineers	EDGE HOUSE ROOF SLAB SLAB S3 & S4 REINFORCEMENT	Revision	00
		Schedule No	A7-RS-300-04